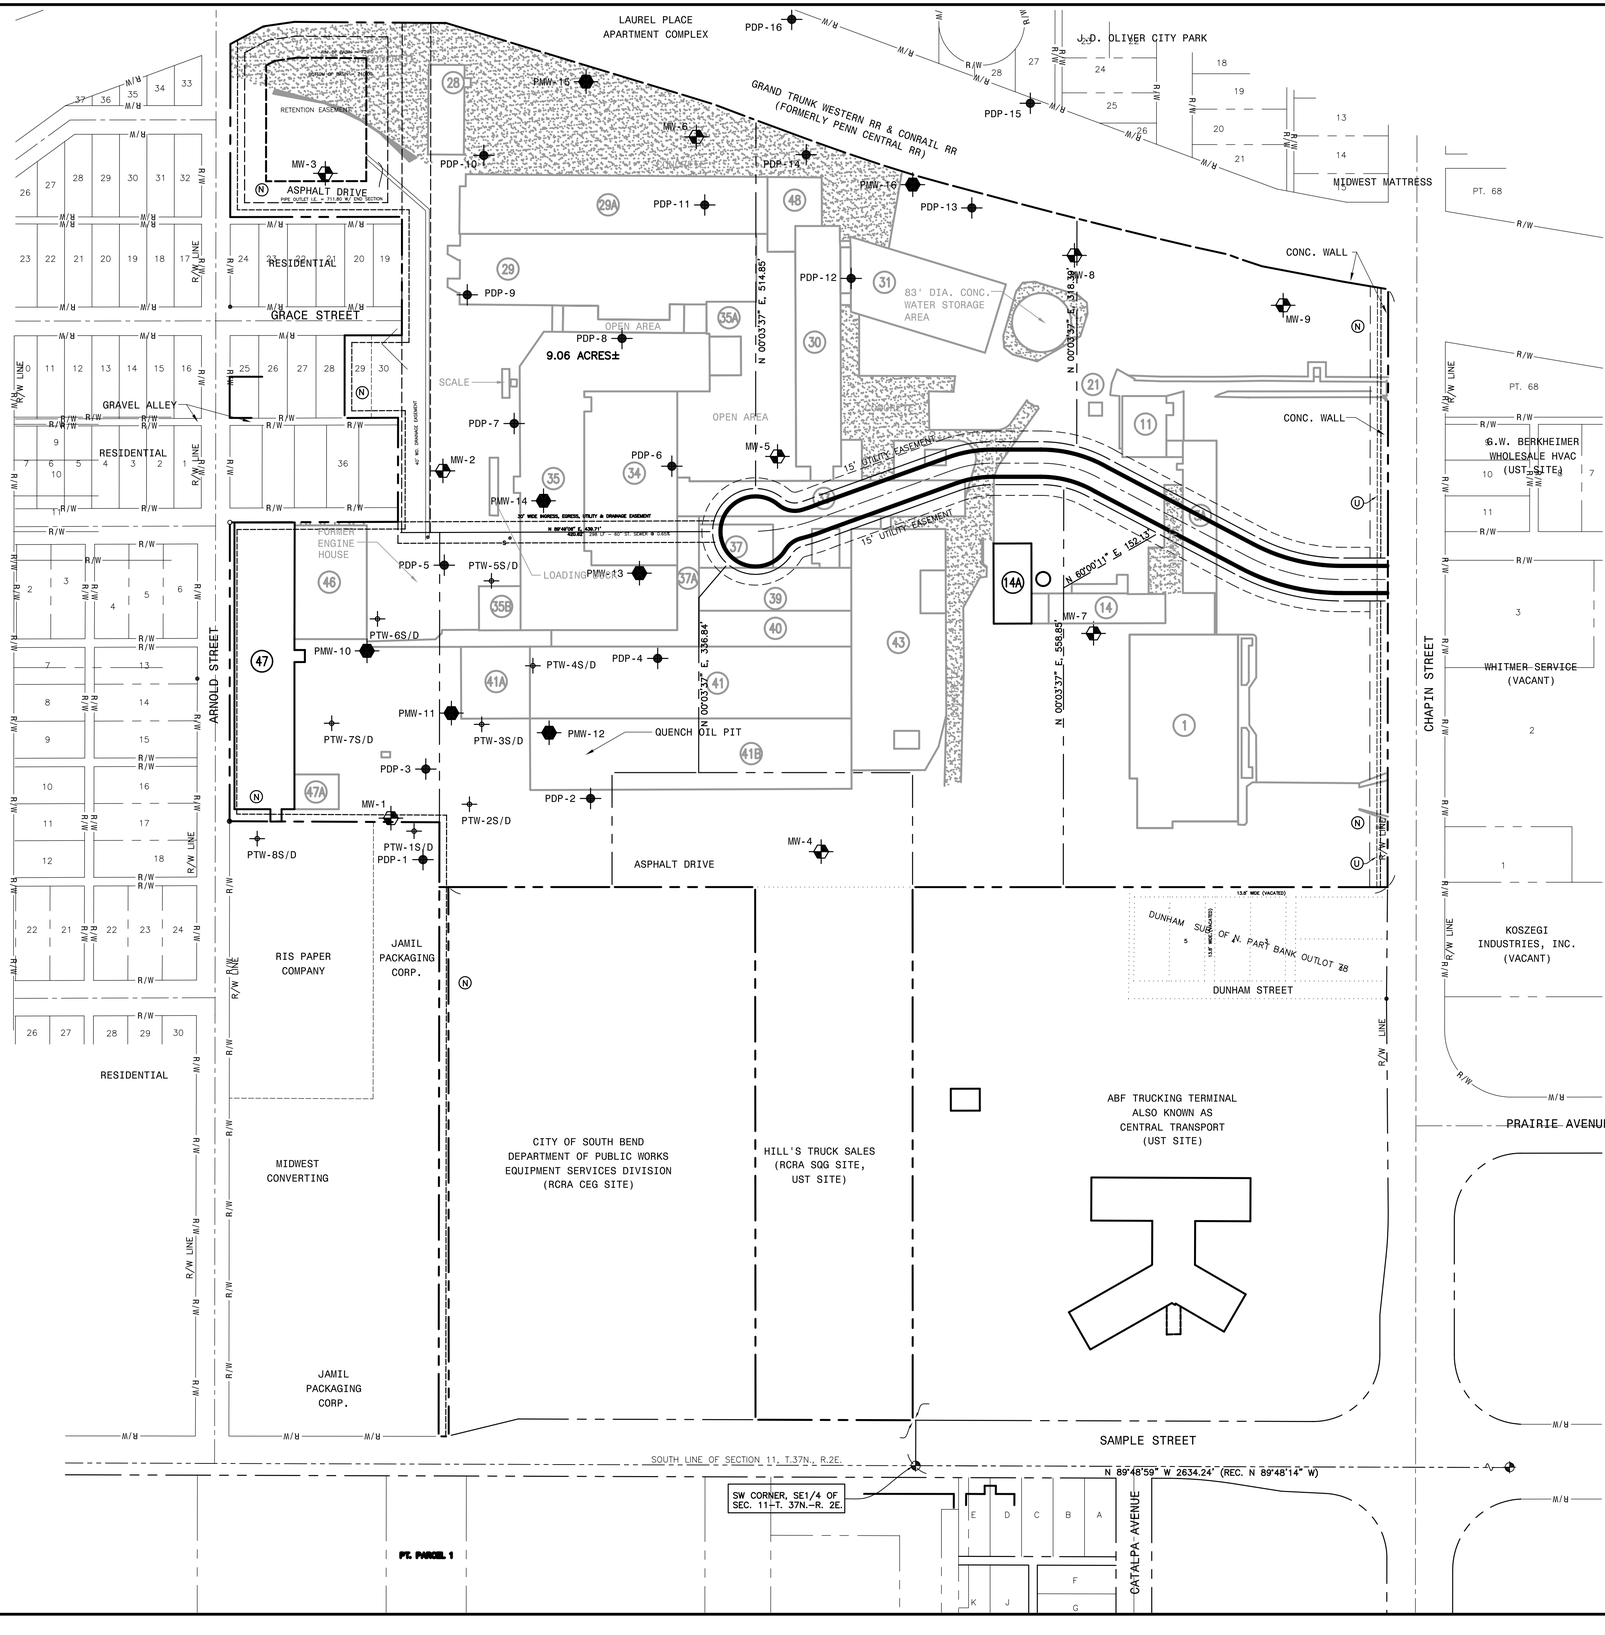

LEGEND

- PROPERTY LINE
- ADJACENT PROPERTY LINE
- UTILITY EASEMENT
- R/W — RIGHT-OF-WAY LINE
- X X X — FENCE LINE
- MW-# — MONITORING WELL
- PTW-8S/D — FORMER DIRECT-PUSH GROUNDWATER SAMPLING LOCATIONS
- PMW-10 — PROPOSED PERMANENT SHALLOW MONITORING WELLS
- PDP-1 — DIRECT-PUSH GROUNDWATER SAMPLING LOCATIONS
- (35) — BUILDING NUMBER
- (46) — BUILDING AND UTILITY DEMOLISHED DURING FALL OF 2002
- (47) — REMAINING BUILDINGS

NOTE:

TWO ADDITIONAL DIRECT-PUSH GROUNDWATER SAMPLING LOCATIONS (NOT SHOWN) ARE LOCATED OFF-SITE TO THE NORTHEAST ON THE J.D. OLIVER CITY PARK PROPERTY.

Hull & associates, inc.
ENGINEERS | GEOLOGISTS | SCIENTISTS | SURVEYORS | PLANNERS
4900 PARKWAY
SUITE 100
MASON, OHIO 45040
PHONE: (513) 459-9677
FAX: (513) 459-9869
www.hullinc.com

PHASE II SITE ASSESSMENT ACTIVITIES (VRP SITE #6001202) FORMER OLIVER PLOW WORKS SOUTH BEND, INDIANA

OWNER:

MARK	DATE	DESCRIPTION

PROJECT NO.:	SBI017
CAD DWG FILE:	SBI017.100.0006
PLOT DATE:	8/28/03
LAYOUT BY:	TB
DRAWN BY:	GAC
CHECKED BY:	
SCALE:	1"=100'
SUBMITTAL DATE:	AUGUST 2003

© 2003 HULL & ASSOCIATES, INC.

SHEET TITLE:

PLATE 1

PROPOSED DIRECT-PUSH SAMPLING/MONITORING WELL LOCATION PLAN

SHEET OF